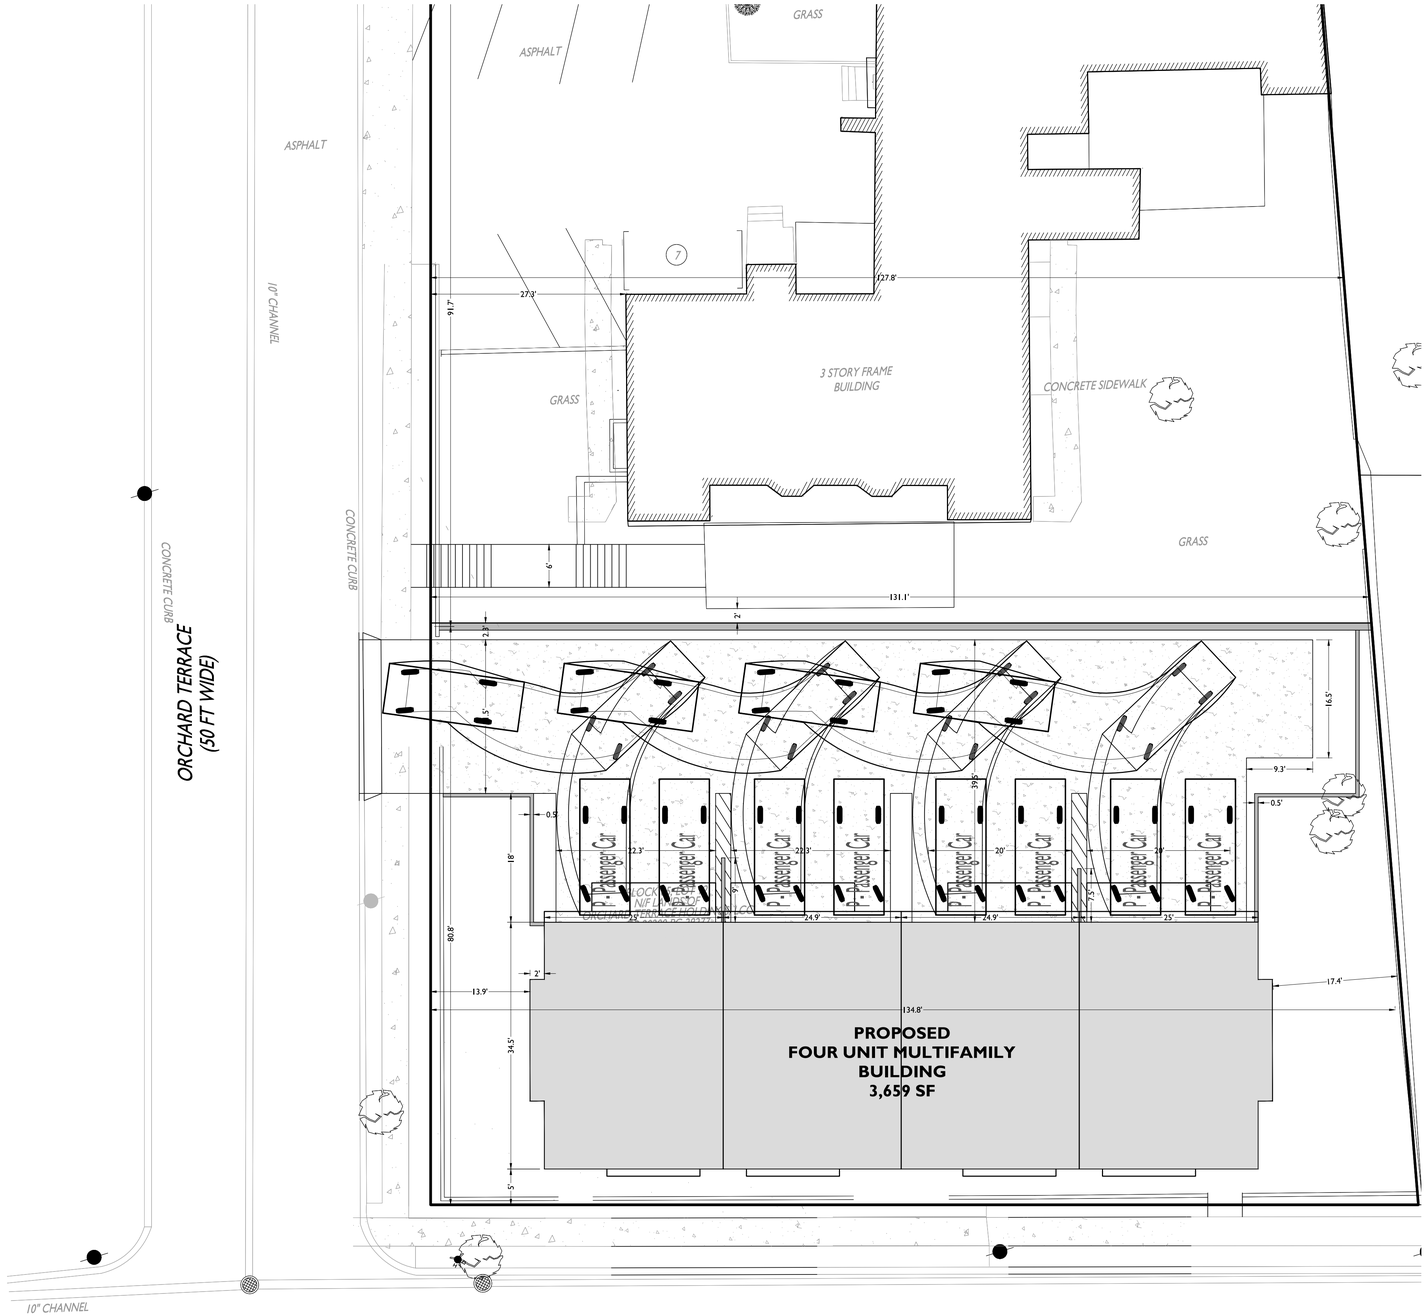

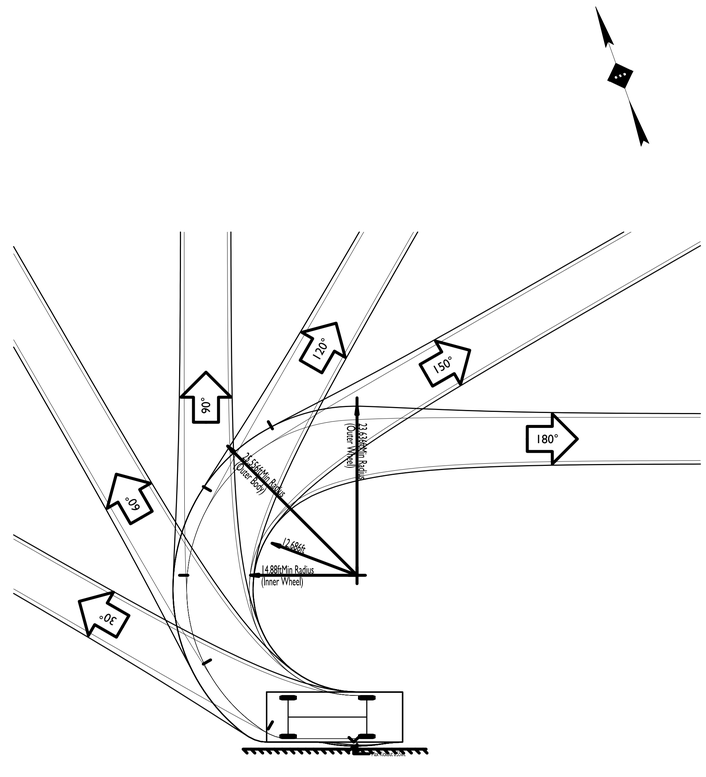

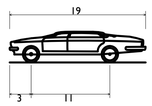

P - Passenger Car	
Overall Length	19.000ft
Overall Width	7.000ft
Overall Body Height	4.300ft
Min Body Ground Clearance	1.115ft
Track Width	6.000ft
Lock-to-lock time	4.00s
Max Steering Angle (Virtual)	31.60°

DATE PREPARED:
01/16/2023

40' 0' 40' 80'
GRAPHIC SCALE IN FEET
1" = 40'

ISSUE	DATE	BY	DESCRIPTION
1	01/16/2023	SI	ISSUED FOR REVIEW

NOT APPROVED FOR CONSTRUCTION

STONEFIELD engineering & design
Rutherford, NJ · New York, NY · Boston, MA
Princeton, NJ · Tampa, FL · Detroit, MI
www.stonefieldeng.com
584 Broadway, Suite 310, New York, NY 10012
Phone 718.606.8305

VEHICLE CIRCULATION PATH

PROPOSED RESIDENTIAL DEVELOPMENT

BLOCK 65, LOT 12
285 ORCHARD TERRACE
TOWN OF BOGOTA
BERGEN COUNTY, NEW JERSEY

ZACHARY E. CHAPLIN, P.E.
NEW YORK LICENSE No. 99748
LICENSED PROFESSIONAL ENGINEER

STONEFIELD engineering & design

SCALE: 1" = 40' | PROJECT ID: RUT-210177

TITLE:
VEHICLE CIRCULATION PATH

DRAWING:
1 OF 2

Z:\RUTHERFORD\RUT\RUT\RUT-210177 BOGOTA RESIDENTIAL - 285 ORCHARD TERRACE, BOGOTA, NJ\CAD\DWG\RUT210177 BOGOTA RESIDENTIAL - 285 ORCHARD TERRACE, BOGOTA, NJ.DWG

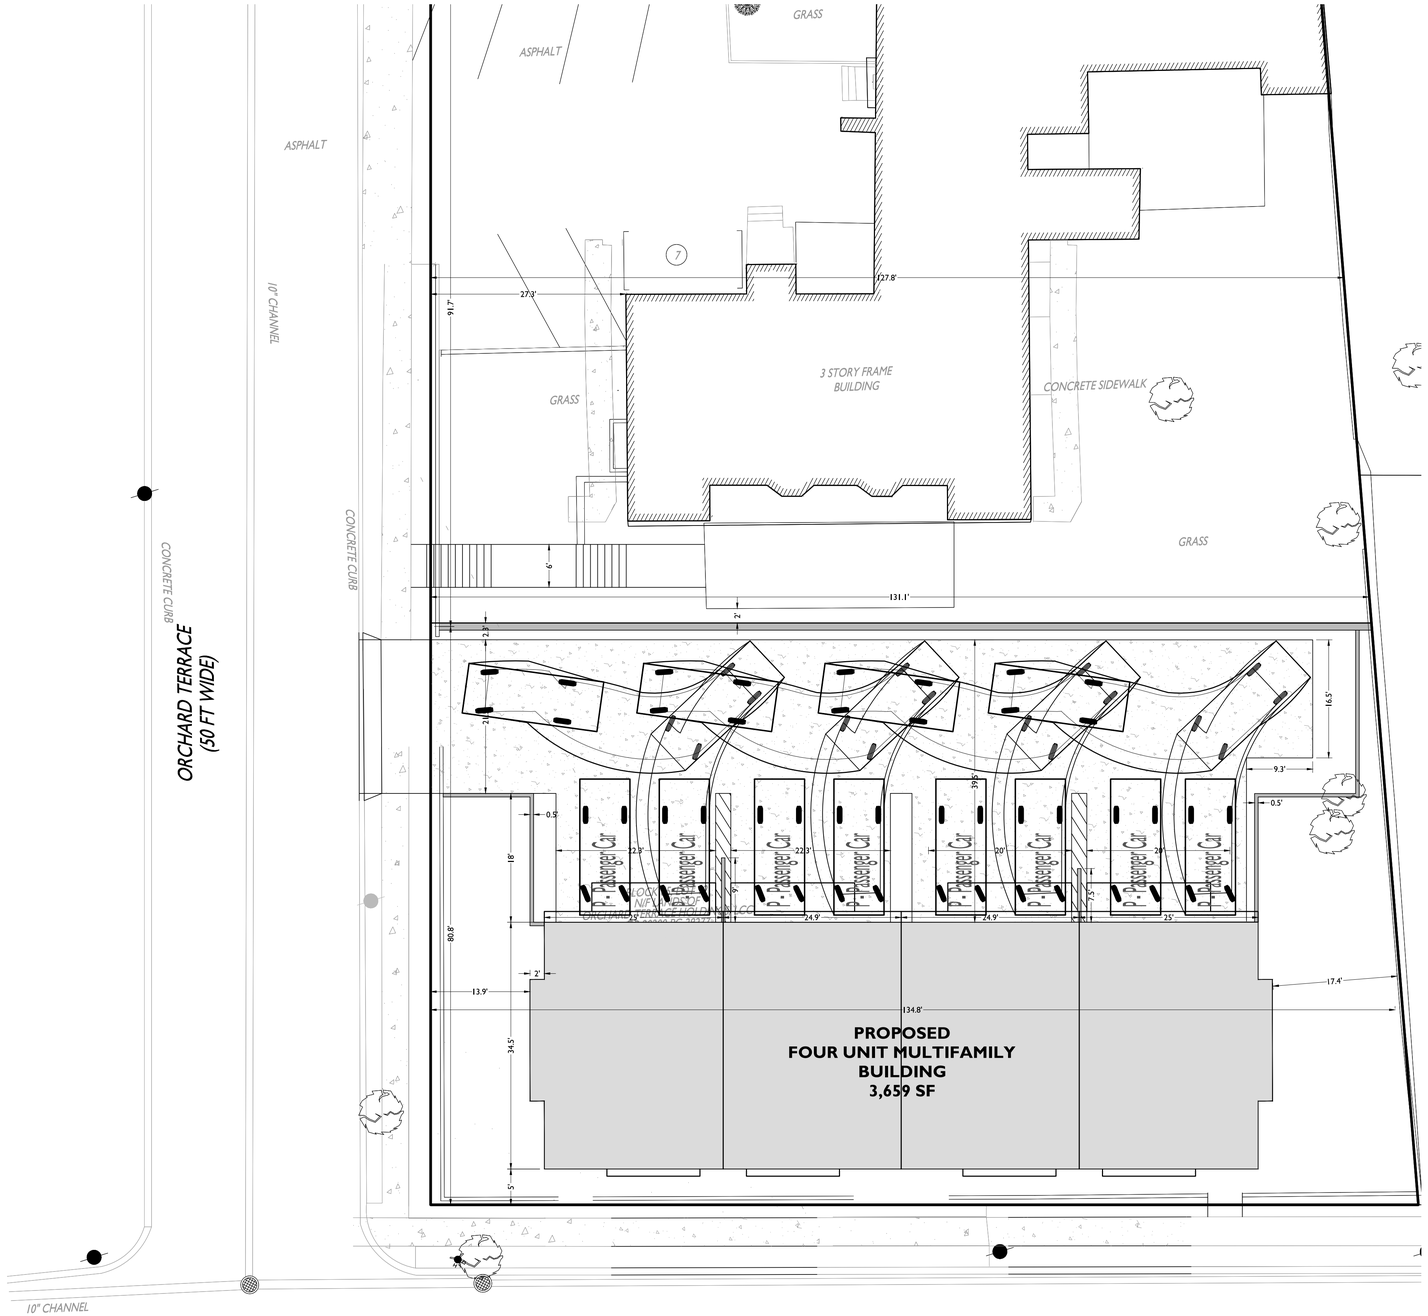

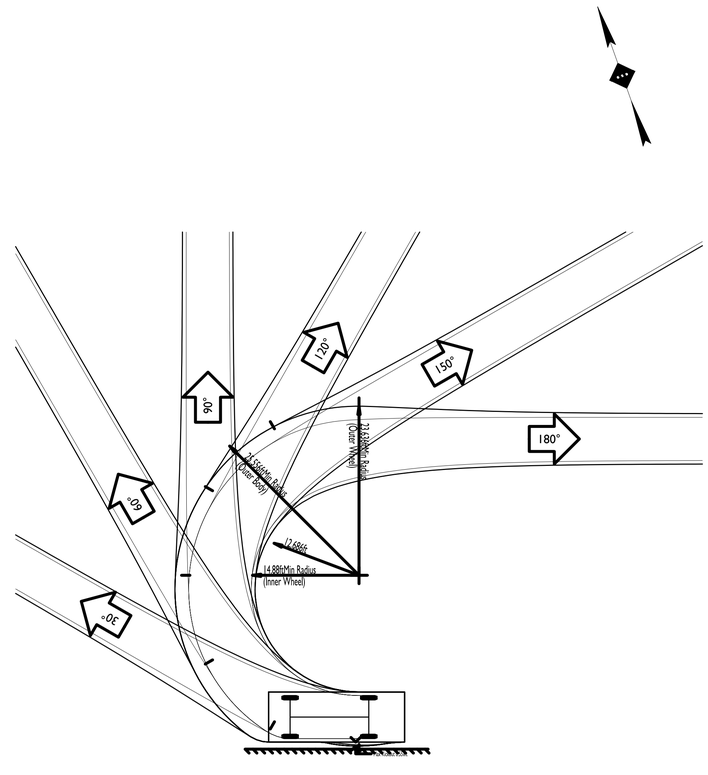

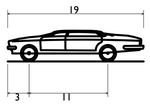

P - Passenger Car	
Overall Length	19.000ft
Overall Width	7.000ft
Overall Body Height	4.300ft
Min Body Ground Clearance	1.115ft
Track Width	6.000ft
Lock-to-lock time	4.00s
Max Steering Angle (Virtual)	31.60°

DATE PREPARED:
01/16/2023

40' 0' 40' 80'
GRAPHIC SCALE IN FEET
1" = 40'

ISSUE	DATE	BY	DESCRIPTION
1	01/16/2023	SI	ISSUED FOR REVIEW

NOT APPROVED FOR CONSTRUCTION

STONEFIELD engineering & design
Rutherford, NJ · New York, NY · Boston, MA
Princeton, NJ · Tampa, FL · Detroit, MI
www.stonefieldeng.com
584 Broadway, Suite 310, New York, NY 10012
Phone 718.606.8305

VEHICLE CIRCULATION PATH

PROPOSED RESIDENTIAL DEVELOPMENT

BLOCK 65, LOT 12
285 ORCHARD TERRACE
TOWN OF BOGOTA
BERGEN COUNTY, NEW JERSEY

ZACHARY E. CHAPLIN, P.E.
NEW YORK LICENSE No. 99748
LICENSED PROFESSIONAL ENGINEER

STONEFIELD engineering & design

SCALE: 1" = 40' | PROJECT ID: RUT-210177

TITLE:
VEHICLE CIRCULATION PATH

DRAWING:
2 OF 2

Z:\RUT\PROJECTS\2021\RUT-210177 BOGOTA RESIDENTIAL, 285 ORCHARD TERRACE, BOGOTA, NJ\CAD\EXHIBITS\2023-01-16_P_CAR TURN EXHIBIT BOGOTA, NJ.DWG